


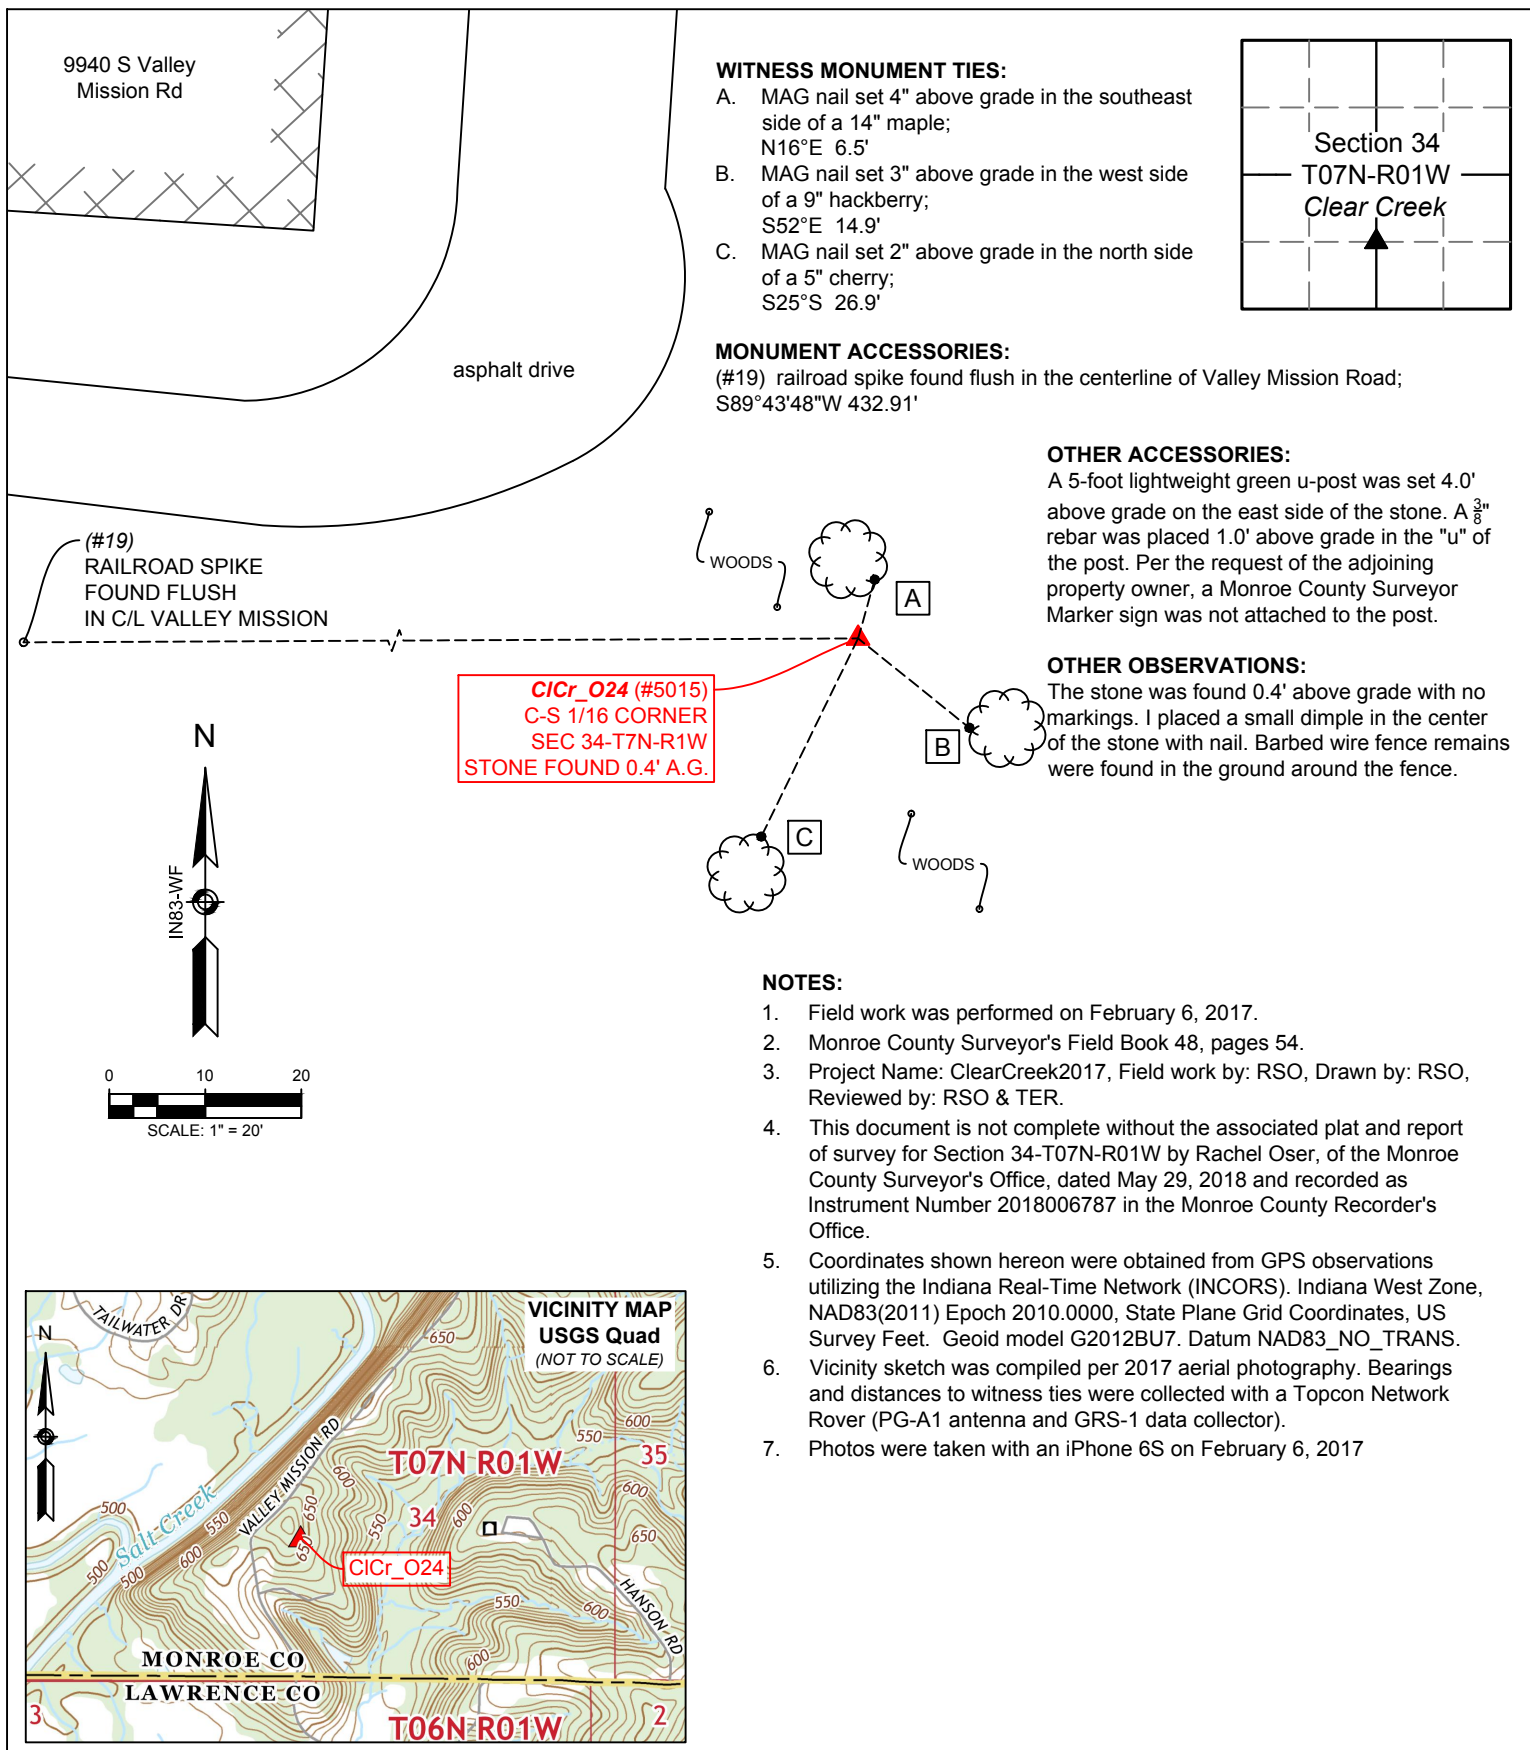

SHEET 1 OF 2	MONUMENT RECORD CORNER ID: CICr_O24	Center-South 1/16 Corner Section 34- T07N-R01W Clear Creek Township Monroe County, Indiana	MONROE COUNTY GOVERNMENT OFFICE OF THE MONROE COUNTY SURVEYOR Trohn Enright-Randolph <i>Monroe County Surveyor</i> Rachel Savich Oser <i>Professional Surveyor</i> 119 West 7th Street, Bloomington, IN 47404 (812) 349-2570
---	--	--	--



Looking northwest
at C1Cr_O24



ORIGINAL GOVERNMENT SURVEY: Not an
original government corner.

SUBSEQUENT CORNER RESTORATION:

Date Surveyed: 11/24/1871 By: Alexander Spencer,
MCS

Where filed or recorded: LSB2, pg 182

Monument: Stake

Bearing Trees or Reference Monuments:

Species	Dia.	Bearing	Dist.(lks)	Dist. (ft)
Beech	19"	N37°E	14.5 lks	9.6'
Beech	10"	N79°W	41 lks	27.0'

OTHER HISTORICAL SURVEY INFORMATION:

In 1999, the stone was accepted by Marston Fowler
(Survey ID 36 - Instrument Number 1999010912).

The stone was also accepted by Corey Allen in
2017 (Survey ID 35 - Instrument Number
201707887).

**ORIGINAL OR SUBSEQUENT SURVEY
EVIDENCE:**

Date of Search: 02/06/2017

By: Rachel Oser

Monument Found: 0.3' x 0.3' flat topped stone with
no markings found 0.4' above grade.

BTs or Reference Objects Found: none

Notes: The remains of barbed wire fence were
found in the ground around the stone.

ORIGIN: We recovered planted stones at several of
the other corners shown on the 1871 survey that
also called for set stakes. A stone was found
1308.76' south of at C1Cr_O25 and a stone was
found 1311.84' east at C1Cr_P24. The other found
stones were also unmarked limestone.



**C1Cr_O24 (#5015)
C-S 1/16 CORNER
SEC 34-T7N-R1W
STONE FOUND 0.4' A.G.**



Trohn Enright-Randolph
Trohn Enright-Randolph
Monroe County Surveyor



Accepted by the Monroe
County Surveyor Review Board
on March 20, 2018



Rachel Oser
Rachel Savich Oser, State of Indiana
Professional Surveyor No. 21100022

SHEET
2
OF
2

MONUMENT RECORD
CORNER ID:
C1Cr_O24

Center-South 1/16 Corner
Section 34- T07N-R01W
Clear Creek Township
Monroe County, Indiana



MONROE COUNTY SURVEYOR'S OFFICE
Trohn Enright-Randolph Monroe County Surveyor
Rachel Savich Oser Professional Surveyor
119 West 7th Street, Bloomington, IN 47404 (812) 349-2570